CRESTON CITY HALL
EXTERIOR OPENING RESTORATION

116 W. ADAMS STREET CRESTON, IOWA

ARCHITECTURAL ABBREVIATIONS

&	AND	CLG./CEIL.	CEILING	ENAM.	ENAMEL	GYP. BD.	GYPSUM BOARD	MEMB.	MEMBRANE	REC.	RECESSED	T.C.	TOP OF CURB
@	AT	CLG. HT.	CEILING HEIGHT	ENCL.	ENCLOSE(URE)	H.B.	HOSE BIB	MFR.	MANUFACTURER	RECP.	RECEPTACLE	T.F.	TOP FLANGE
#	POUND	CLKG.	CAULKING	EQ.	EQUAL	H.C.	HOLLOW CORE	MH.	MANHOLE	REF.	REFERENCE	T.O.C.	TOP OF CONCRETE
A/C	AIR CONDITIONING	CLO.	CLOSET	EQUIP.	EQUIPMENT	H.D.	HAND DRYER	MIN.	MINIMUM	REFRG.	REFRIGERATOR	T.O.S.	TOP OF STEEL
A.F.G.	ABOVE FINISHED GRADE	CLR.	CLEAR(ANCE)	EXH.	EXHAUST	H.M.	HOLLOW METAL	MISC.	MISCELLANEOUS	REINF.	REINFORCE(D),(ING)	T.P.	TOP OF PAVEMENT
AC. TL.	ACOUSTICAL TILE	CMU.	CONCRETE MASONRY UNIT	EXIST.	EXISTING	H.P.	HIGH POINT	MLD.	MOLDING / MOULDING	REQ'D.	REQUIRED	T.S.	TOP OF SLAB
ACOUS.	ACOUSTICAL	CNS. JT.	CONSTRUCTION JOINT	EXP.	EXPANSION	H.R.	HAND RAIL	MTD.	MOUNTED	REV.	REVISE(D), REVISION(S)	T.W.	TOP OF WALL
ADJ.	ADJUSTABLE	CNTR.	COUNTER	EXPS.	EXPOSED	H.V.A.C.	HEATING/VENTILATION/AIR CONDITIONING	MTL.	METAL	RCMU.	REINFORCED CONCRETE MASONRY UNIT	T.X.	TRANSFORMER
AFF.	ABOVE FINISHED FLOOR	COL.	COLUMN	EXT.	EXTERIOR	H.W.	HOT WATER	MUL.	MULLION	RESIL.	RESILIENT	TEL.	TELEPHONE
AGG.	AGGREGATE	CON. BLK.	CONCRETE BLOCK	F.A.	FIRE ALARM	HC.	HANDICAPPED	N.	NORTH	RET.	RETAINING	TEMP.	TEMPERED
AL.	ALUMINUM	CONC.	CONCRETE	F.I.A.	FRESH AIR INTAKE	HDR.	HEADER	N.F.	NATURAL FINISH	RF.	ROOF	TERR.	TERRAZZO
ALT.	ALTERNATE	CONN.	CONNECTION	F.B.	FACE BRICK	HDWD.	HARDWOOD	N.I.C.	NOT IN CONTRACT	RM.	ROOM	THK.	THICK(NESS)
ALUM.	ALUMINUM	CONST.	CONSTRUCTION	F.D.	FLOOR DRAIN	HOR.	HORIZONTAL	N.T.S.	NOT TO SCALE	RMBL.	REMOVABLE	THR.	THRESHOLD
ANCH.	ANCHOR	CONT.	CONTINUE(OUS)	F.E.	FIRE EXTINGUISHER	HR.	HOUR	NO. (#)	NUMBER	RND.	ROUND	THRU.	THROUGH
ANG.	ANGLE	CORR.	CORRIDOR	F.E.C.	FIRE EXTINGUISHER CABINET	HT.	HEIGHT	NOM.	NOMINAL	RSR.	RISER	TKBD.	TACKBOARD
APPROX.	APPROXIMATE	CP.	COPPER	F.F.	FINISH FLOOR	HTG.	HEATING	O.C.	ON CENTER	S.	SOUTH	TR.	TRUSSED
ARCH.	ARCHITECT(URAL)	CPG.	COPING	F.H.	FLAT HEAD	HWR.	HARDWARE	O.D.	OUTSIDE DIAMETER	S.A.	SUPPLY AIR	TV.	TELEVISION
AS REQ.	AS REQUIRED	CPT.	CARPET(ED)	F.H.C.	FIRE HOSE CABINET	HYD.	HYDRANT	O.H.	OVERHEAD	S.B.	SCREEN BRACKET	TYP.	TYPICAL
ASB.	ASBESTOS	CPTGD.	CARPET - GLUE DOWN	F.O.B/F.	FACE OF BUILDING	I.D.	INSIDE DIAMETER	O.S.	OUTSIDE	S.C.	SOLID CORE	U.D.	UNIT DIMENSION
ATTEN.	ATTENUATION	CSK.	COUNTERSINK	F.O.C.	FACE OF CONCRETE	I.F.	INSIDE FACE	OA.	OVERALL	S.D	STORM DRAIN	U.N.O.	UNLESS NOTED OTHERWISE
B.B.	BULLETIN BOARD	CTR.	CENTER	F.O.F.	FACE OF FINISH	IN. (")	INCH	OFCI	OWNER FURNISHED CONTRACTOR INSTALLED	S.G.B.	SUSPENDED GYPSUM BOARD	U.V.	UNIT VENTILATOR
B.L.	BUILDING LINE	CTRJT.	CONTROL JOINT	F.O.M.	FACE OF MASONRY	INCL.	INCLUDE(D),(ING)	OFOI.	OWNER FURNISHED OWNER INSTALLED	S.O.G.	SLAB ON GRADE	UR.	URINAL
B.M.	BENCH MARK	D.F.	DRINKING FOUNTAIN	F.O.S.	FACE OF STUDS	INSUL.	INSULATE(D),(ION),(ING)	OPNG.	OPENING	S.S.	STAINLESS STEEL	V.B.	VINYL BASE
B.U.	BUILT UP	D.O.	DOOR OPENING	F.R.	FIRE-RESISTANT	INT.	INTERIOR	P.C.	PRECAST CONCRETE	S.Y.	SQUARE YARD	V.C.B.	VINYL COVE BASE
BD.	BOARD	D.S.	DOWNSPOUT	FHYD.	FIRE HYDRANT	INV.	INVERT	P.L.	PROPERTY LINE	SABSKT.	SOUND ATTENUATION BLANKET	V.C.P.	VITRIFIED CLAY PIPE
BLDG.	BUILDING	DBL.	DOUBLE	FIN.	FINISH(ED)	J.B.	JUNCTION BOX	P.L.F.	POUNDS PER LINEAL FOOT	SCHED.	SCHEDULE	V.C.T.	VINYL COMPOSITION TILE
BLK.	BLOCK	DEMO.	DEMOLITION	FL.	FLASHING	JAN.	JANITOR	P.LAM.	PLASTIC LAMINATE	SECT.	SECTION	V.I.F.	VERIFY IN FIELD
BLKG.	BLOCKING	DEP.	DEPARTMENT	FLG.	FLANGE	JT.	JOINT	P.R.V.	POWER ROOF VENT	SH.	SHELF	V.S.B.	VINYL STRAIGHT BASE
BM.	BEAM	DIA.	DIAMETER	FLR.	FLOOR(ING)	K.O.	KNOCKOUT	P.S.F.	POUNDS PER SQUARE FOOT	SHR.	SHOWER	V.W.C.	VINYL WALL COVERING
BOT.	BOTTOM	DIAG.	DIAGONAL	FLUOR.	FLUORESCENT	KIT.	KITCHEN	P.S.I.	POUNDS PER SQUARE INCH	SHT.	SHEET	VAP.B.	VAPOR BARRIER
BRG.	BEARING	DIM.	DIMENSION	FND./FDN.	FOUNDATION	L.H.	LEFT HAND	PC.	PIECE/CAST	SHTMT.	SHEET METAL	VERT.	VERTICAL
BRK.	BRICK	DIR.	DIRECTORY	FP.	FIREPROOFING	L.P.	LOW POINT / LIGHT POLE	PERF.	PERFORATE(D)	SIM.	SIMILAR	VEST.	VESTIBULE
BUR.	BUILT-UP ROOFING	DISP.	DISPENSER	FRM.	FRAME	LAB.	LABORATORY	PERM.	PERMANENT	SKL.	SKYLIGHT	VINY.	VINYL CERAMIC
C.B.	CATCH BASIN	DN.	DOWN	FT. (')	FEET/FOOT	LAM.	LAMINATE(D)	PL.	PLATE	SMS.	SHEET METAL SCREW	VIN.S.F.	VINYL SHEET FLOORING
C.B.M.	CONCRETE BLOCK TILE	DR.	DOOR	FTG.	FOOTING	LAV.	LAVATORY	PLAS.	PLASTER	SNT.	SEALANT	W/	WITH
C.G.	CORNER GUARD	DTL./DET.	DETAIL	FURR.	FURRE(D)(ING)	LBL.	LABEL	PLMB.	PLUMBING	SPEC.	SPECIFICATION(S)	W/O	WITHOUT
C.I.	CAST IRON	DWG.	DRAWING	FUT.	FUTURE	LGE.	LARGE	PLYWD.	PLYWOOD	SPRHED.	SPRINKLER HEAD	W.	WEST
C.J.	CONTROL OR CONSTRUCTION JOINT	DWR.	DRAWER	G.	GAS	LOC.	LOCATION	PNT.	PAINT	SQ.	SQUARE	W.C.	WATER CLOSET
CL.	CENTER LINE	E.	EAST	G.B.	GRAB BAR	LT.WT.	LIGHTWEIGHT	PORC.	PORCELAIN	S.SK.	SERVICE SINK	W.F.	WIDE FLANGE
C.M.T	CERAMIC MOSAIC TILE	E.F.	EXHAUST FAN	G.C.	GENERAL CONTRACTOR	LTGFRM.	LIGHT GAGE FRAMING	PR.	PAIR	ST.	STRAIGHT	W.GL.	WIRE GLASS
C.M.U.	CONCRETE MASONRY UNIT	E.J.	EXPANSION JOINT	G.F.C.I.	GROUND FAULT CIRCUIT INTERRUPTER	LVR.	LOUVER	PT.	POINT	STD.	STANDARD	W.M.	WIRE MESH
C.O.	CLEAN OUT	E.J.M.	EXPANSION JOINT MATERIAL	G.I.	GALVANIZED IRON	M.B.	MOP BASIN	PTN.	PARTITION	ST.JST.	STEEL JOIST	W.O.	WINDOW OPENING
C.R.	COLD ROLLED	E.O.S.	EDGE OF SLAB	G.O.	GLASS OPENING	M.C.	MECHANICAL CONTRACTOR	PVC.	POLYVINYL CHLORIDE	STL.	STEEL	W.R.	WATER RESISTANT
C.T.	CERAMIC TILE	E.P.	ELECTRICAL PANEL BOARD	GA.	GAUGE	M.O.	MASONRY OPENING	Q.T.	QUARRY TILE	STOR.	STORAGE	W.S.	WEATHER-STRIPPING
C.W.	COLD WATER	E.W.	EACH WAY	GALV.	GALVANIZED	M.L.	METAL LATH	R./RAD.	RADIUS	STRUCT.	STRUCTURAL	W.W.F.	WELD WIRE FACRIC
CAB.	CABINET	E.W.C.	ELECTRIC WATER COOLER	GEN.	GENERAL	MACH.	MACHINE	R.A.	RETURN AIR	SUSP.	SUSPENDED	WD.	WOOD
CC.	COLUMN CENTERS	EA.	EACH	GL.	GLASS / GLAZING	MAS.	MASONRY	R.D.	ROOF DRAIN	SYS.	SYSTEM	WDW.	WINDOW
CEM.	CEMENT	EL.	ELEVATION	GND.	GROUND	MATL.	MATERIAL(S)	R.H.	RIGHT HAND	T.	TREAD(S)	WP.	WATERPROOF
CER.	CERAMIC	ELEC.	ELECTRIC(AL)	GRT.	GROUT	MAX.	MAXIMUM	R.O.	ROUGH OPENING	THO	THROUGHOUT	WT.	WEIGHT
CHKBD.	CHALKBOARD	ELEV.	ELEVATOR	GTR.	GUTTER	MECH.	MECHANIC(AL)	R.W.R.	RAIN WATER RECEIVER	T. & B.	TOP AND BOTTOM		
CL.	CENTER LINE	EMER.	EMERGENCY	GYP.	GYPSUM	MED.	MEDIUM	REBAR.	REINFORCING BAR	T. & G.	TONGUE AND GROOVE		

STRUCTURAL ABBREVIATIONS

@	AT	CL	CENTER LINE	ELEV.	ELEVATOR	HOR.	HORIZONTAL	MIN.	MINIMUM	PL	PLATE	TS	TUBE STEEL
A.B.	ANCHOR BOLTS	CLG.	CEILING	E-W	EAST-WEST	HSS	HOLLOW STRUCTURAL SHAPE	MPH	MILES PER HOUR	R	RADIUS	TYP.	TYPICAL
A.C.I.	AMERICAN CONCRETE INSTITUTE	CLR.	CLEAR	E.W.	EACH WAY	I.F.	INSIDE FACE	N.R.	NARROW RIB	REF.	REFERENCE	U.B.C.	UNIFORM BUILDING CODE
A.N.S.I.	AMERICAN NATIONAL STANDARDS INSTITUTE	CMU	CONCRETE MASONRY UNIT	EXIST.	EXISTING	I.R.	INTERMEDIATE RIB	N.T.S.	NOT TO SCALE	REINF	REINFORCING	VERT.	VERTICAL
A.S.D.	ALLOWABLE STRESS DESIGN	COL.	COLUMN	EXP.	EXPANSION	JST.	JOIST	N-S	NORTH-SOUTH	SHT	SHEET	W.P.	WORKING POINT
A.S.T.M.	AMERICAN SOCIETY FOR TESTING & MATERIALS	CONC.	CONCRETE	F.L.	FLOW LINE	JT.	JOINT	O.C.	ON CENTER	SIM.	SIMILAR	W.R.	WIDE RIB
BLDG.	BUILDING	CONT.	CONTINUOUS	FIN.	FINISHED	L.R.F.D.	LOAD AND RESISTANCE FACTOR DESIGN	O.F.	OUTSIDE FACE	STD.	STANDARD	W.W.F.	WELDED WIRE FABRIC
BM.	BEAM	DIA.	DIAMETER	FLR.	FLOOR	L.W. CONC.	LIGHT WEIGHT CONCRETE	OPP. HAND	OPPOSITE HAND	STIFF.	STIFFENER	W/	WITH
BOT.	BOTTOM	DN.	DOWN	FTG.	FOOTING	LLH	LONG LEG HORIZONTAL	OPNG.	OPENING	T.O.B.	TOP OF BEAM	X.B.	CROSS BRIDGING
BRG.	BEARING	DTL.	DETAIL	G.B.	GRADE BEAM	LLV	LONG LEG VERTICAL	P.S.F.	POUNDS PER SQUARE FOOT	T.O.F.	TOP OF FOOTING		
C.J.	CONTROL JOINT	E.F.	EACH FACE	GA.	GAUGE	M.O.	MASONRY OPENING	P.S.I.	POUNDS PER SQUARE INCH	T.O.W.	TOP OF WALL		
C.O.	CLEAN OUT	EL.	ELEVATION	GR.	GRADE	MFR.	MANUFACTURER	PCI	PRECAST AND PRESTRESSED CONCRETE INSTITUTE	THD.	THREAD		

SYMBOL AND POCHE LEGEND

ANNOTATION SYMBOLS

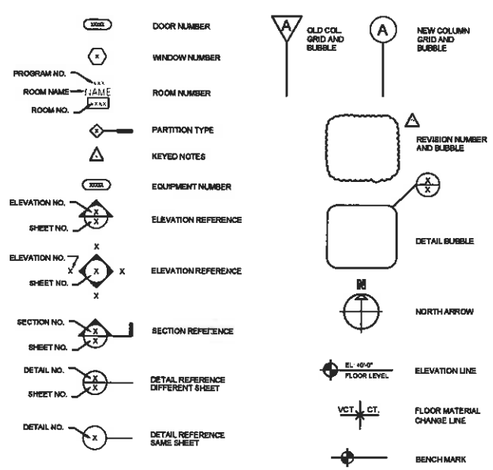

SITE

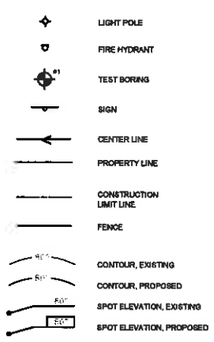

ELEVATION

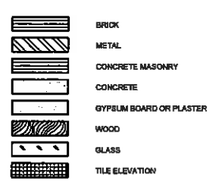

PARTITIONS

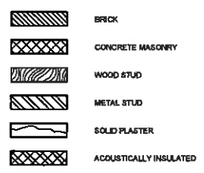

PLAN OR SECTION

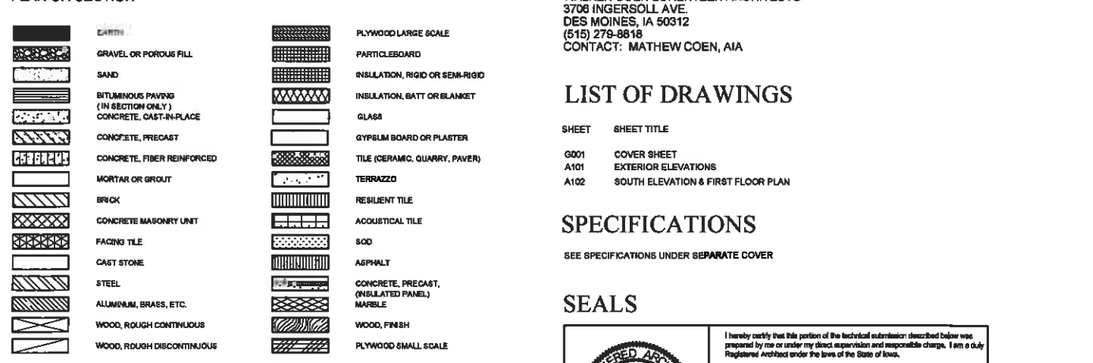

NOTES:

1) REFER TO SITE PLAN, REFLECTED CEILING PLANS, MECHANICAL, AND ELECTRICAL DRAWINGS FOR ADDITIONAL MATERIALS LEGEND AND SYMBOLS.

2) REFER TO FLOOR PLAN AND SECTIONS FOR SPECIFIC PARTITION TYPES.

THIS IS A MASTER SYMBOLS LIST. ALL SYMBOLS LISTED MAY NOT BE APPLICABLE TO THIS PARTICULAR PROJECT.

VICINITY SKETCH

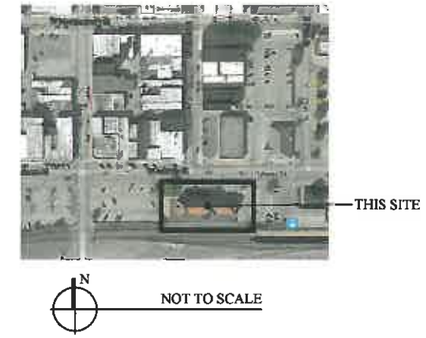

GENERAL NOTES

1. DRAWINGS ARE DIAGRAMMATIC REPRESENTATIONS OF A FINISHED PRODUCT. CONSULT THE DRAWINGS AND MANUFACTURERS SPECIFICATIONS FOR DETAILED INSTALLATION, CONSTRUCTION METHODS, SPECIFICATIONS AND ADDITIONAL MATERIALS AND COMPONENTS REQUIRED FOR A COMPLETED PROJECT. THE DRAWINGS IN COMBINATION WITH THE SPECIFICATIONS, MANUFACTURERS SPECIFICATIONS AND INSTRUCTIONS AND BUILDING CODES DESCRIBE A FINISHED PRODUCT. ALL WORK IS TO CONFORM TO ALL LOCAL, STATE AND NATIONAL BUILDING CODES. NOTIFY THE ARCHITECT PRIOR TO CONSTRUCTION OF ANY DISCREPANCIES.
2. CONTRACTOR TO COORDINATE THE INSTALLATION OF ALL OWNER'S EQUIPMENT.
3. ALL WORK IS TO BE CONSIDERED NEW TO BE PROVIDED AND INSTALLED, UNLESS OTHERWISE NOTED. VERIFY ANY DISCREPANCIES WITH THE ARCHITECT PRIOR TO BIDDING AND CONSTRUCTION.
4. ALL SCHEDULES, IF SHOWN, ARE FOR THE CONVENIENCE OF THE CONTRACTOR. THEY DO NOT LIST ALL THE ITEMS CONTAINED IN THE DRAWINGS OR MANUFACTURERS. CONTRACTOR TO VERIFY COORDINATION OF ALL ITEMS IN ALL SCHEDULES.
5. FIELD VERIFY ALL SITE CONDITIONS AND ELEVATIONS PRIOR TO CONSTRUCTION.
6. ALL EXT. DIMENSIONS ARE FROM FACE OF SLAB TO FACE OF SLAB. INTERIOR DIMENSIONS ARE TO NOMINAL WALL THICKNESS UNLESS OTHERWISE NOTED.
7. THIS PROJECT IS A RENOVATION OF AN EXISTING BUILDING. THE CONTRACTOR IS TO NOTE THAT NOT ALL CONDITIONS CAN BE REPRESENTED IN THE DRAWINGS AND SPECIFICATIONS. THE CONTRACTOR IS TO ACCOUNT FOR ALL REASONABLE UNFORESEEN CONDITIONS WHEN SUBMITTING A BID OR PRICING FOR THIS WORK. ALL CONTRACTORS AND SUBCONTRACTORS ARE TO FIELD VERIFY CONDITIONS PRIOR TO THE SUBMITTAL OF A BID OR PRICE FOR THEIR WORK.
8. THE CONTRACTOR IS TO COORDINATE ALL WORK ON ALL DRAWINGS OR IMPLIED IN THE MANUFACTURERS SPECIFICATIONS.
9. ALL ITEMS SPECIFIED OR INDICATED WITH A MANUFACTURER'S TRADE NAME MAY BE SUBSTITUTED WITH AN "APPROVED EQUAL" ALTERNATE MANUFACTURER OR SUPPLIER UNLESS THAT ITEM IS INDICATED AS A SINGLE SOURCED ITEM. IT IS THE CONTRACTOR'S RESPONSIBILITY TO VERIFY THAT THE ALTERNATE MANUFACTURER OR SUPPLIER MEETS OR EXCEEDS THE GENERAL REQUIREMENTS AND INTENT OF THE DRAWINGS AND PROJECT MANUAL. COORDINATE APPROVALS WITH ARCHITECT.

PROJECT DIRECTORY

OWNER

CITY OF CRESTON
116 W ADAMS STREET
CRESTON, IOWA 50801
(641) 782-2000
CONTACT: MIKE TAYLOR

ARCHITECT

WALKER COEN LORENTZEN ARCHITECTS
3706 INGERSOLL AVE.
DES MOINES, IA 50312
(515) 279-8818
CONTACT: MATHEW COEN, AIA

LIST OF DRAWINGS

SHEET	SHEET TITLE
G001	COVER SHEET
A101	EXTERIOR ELEVATIONS
A102	SOUTH ELEVATION & FIRST FLOOR PLAN

SPECIFICATIONS

SEE SPECIFICATIONS UNDER SEPARATE COVER

SEALS

REGISTERED ARCHITECT
MATHEW COEN
06120
IOWA

I hereby certify that this portion of the technical submission described below was prepared by me or under my direct supervision and responsible charge. I am a duly Registered Architect under the laws of the State of Iowa.

MATHEW COEN 06120
Printed or Typed Name
Signature: June 30, 2016 Date
Registration expires Date sealed
Pages or sheets covered by this seal

15-098

WALKER | COEN | LORENTZEN architects, inc.
3706 Ingersoll Avenue
Des Moines, Iowa 50312
(515) 277-8818

EXTERIOR OPENINGS

CRESTON CITY HALL
CITY OF CRESTON
116 W. ADAMS STREET
CRESTON, IA 50801

Date 9/11/2015
Drawn by MCC

No.	Description	Date

SHEET
G001
GENERAL INFO.

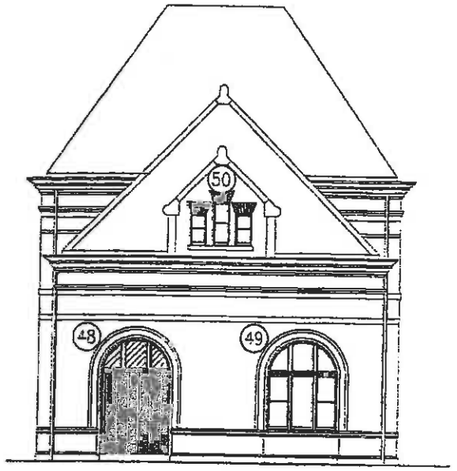

1 EXTERIOR ELEVATION
EAST SCALE = 1/8" = 1'-0"

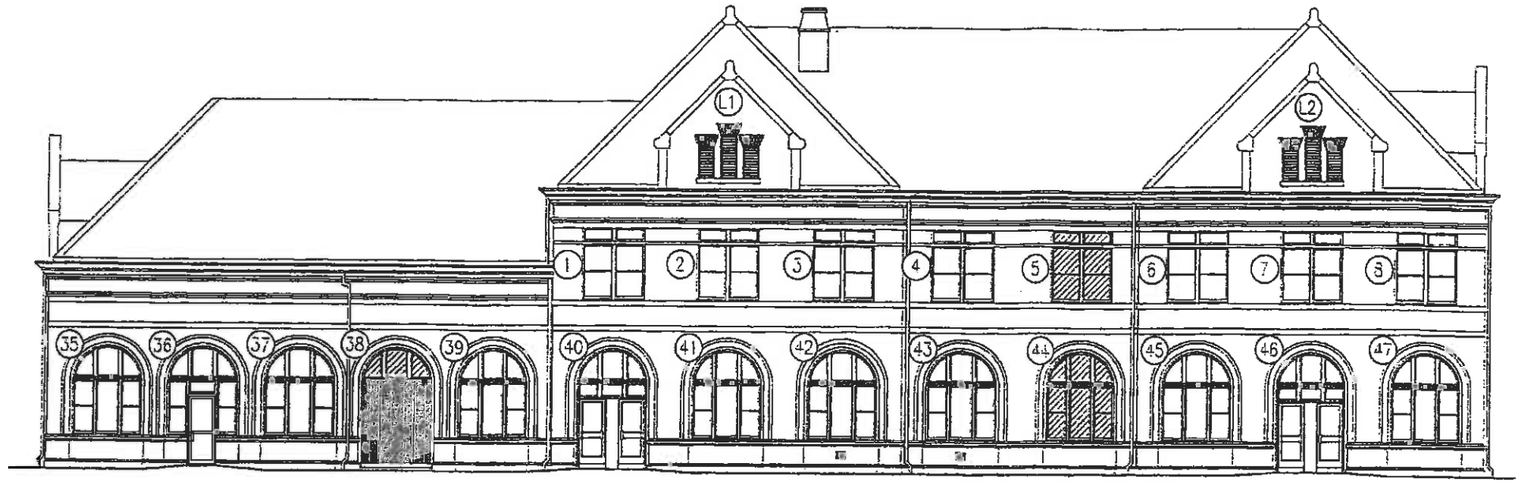

2 EXTERIOR ELEVATION
NORTH SCALE = 1/8" = 1'-0"

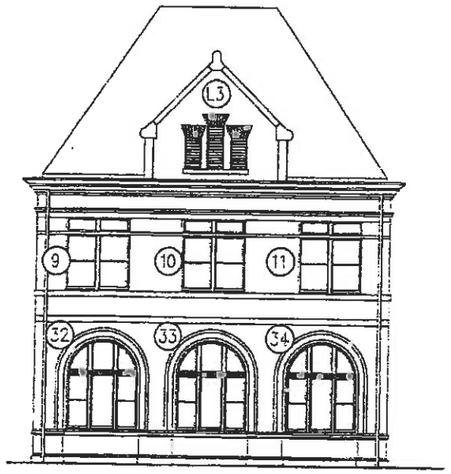

3 EXTERIOR ELEVATION
WEST SCALE = 1/8" = 1'-0"

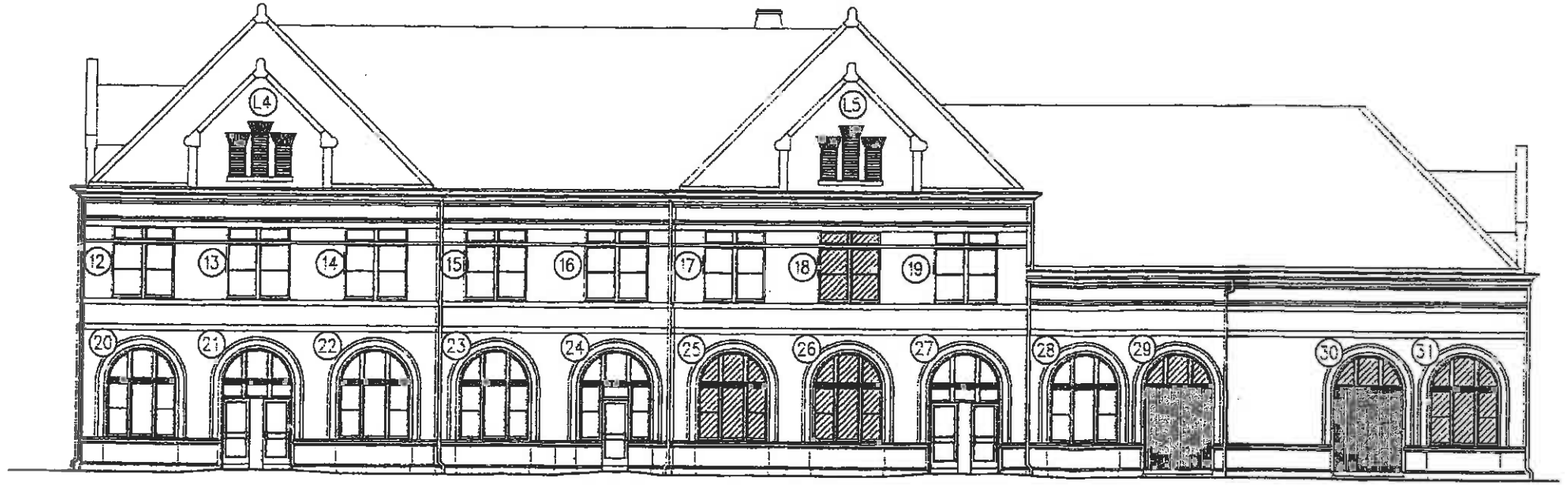

4 EXTERIOR ELEVATION
SOUTH SCALE = 1/8" = 1'-0"

15-098

WALKER | COEN | LORENTZEN
architects, inc.
3706 Ingersoll Avenue
Des Moines, Iowa 50312
(515) 279-8818

CRESTON CITY HALL - EXTERIOR OPENINGS

CITY OF CRESTON
116 W. ADAMS STREET
CRESTON, IA 50801

Date	9/11/2015
Drawn by	MCC

No.	Description	Date

SHEET
A101

EXTERIOR ELEVATIONS

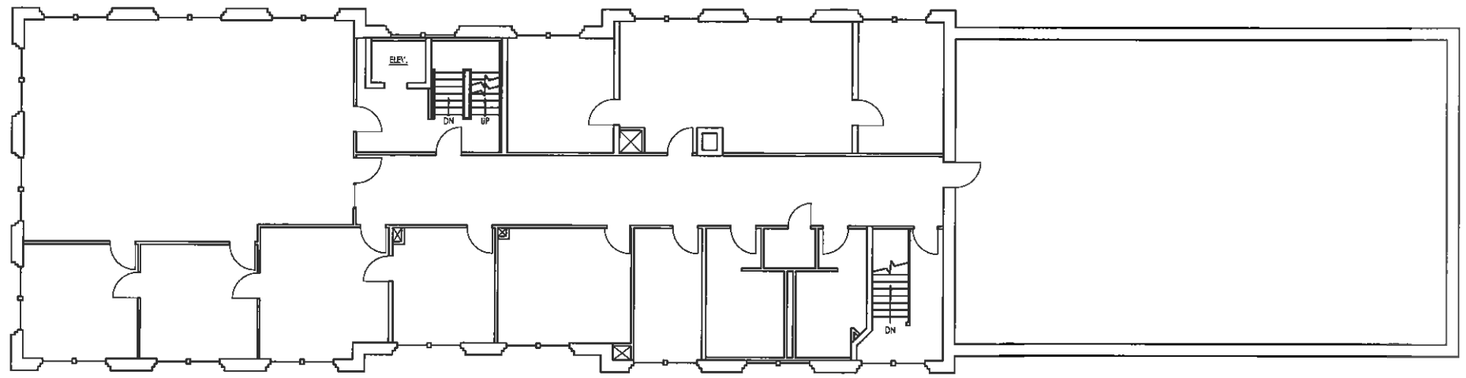

SECOND FLOOR PLAN

SCALE: 1/8" = 1'-0"

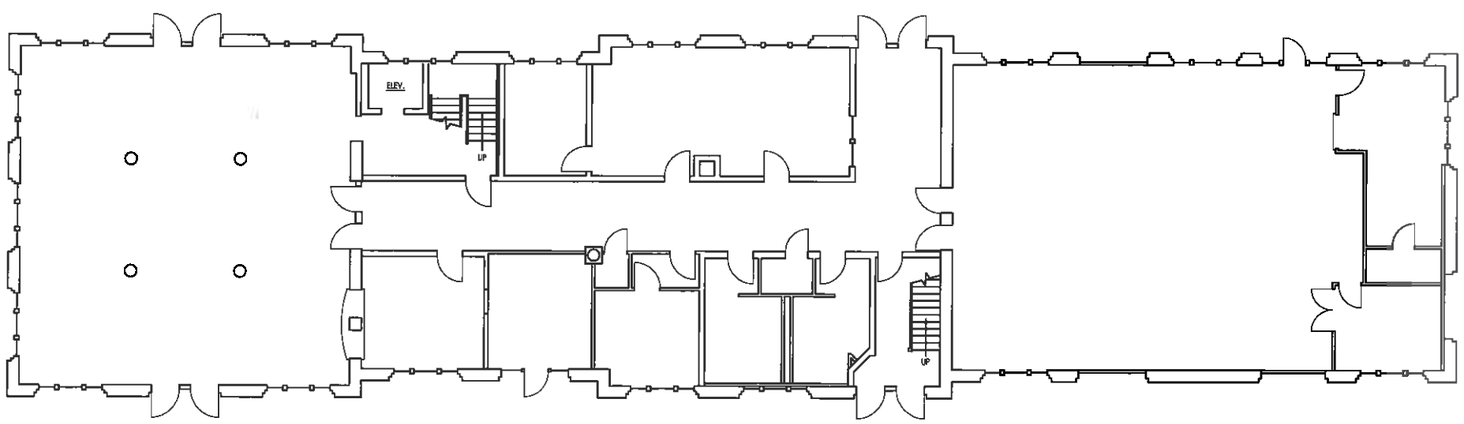

FIRST FLOOR PLAN

SCALE: 1/8" = 1'-0"

14-091

WALKER | COEN | LORENTZEN
architects, inc.
3706 Ingersoll Avenue
Des Moines, Iowa 50312
(515) 279-8818

CRESTON CITY HALL - MASONRY REPAIRS

CITY OF CRESTON
116 W. ADAMS STREET
CRESTON, IA 50801

3/3/2015
Drawn by MCC

No.	Description	Date

SHEET
A102

FLOOR PLANS

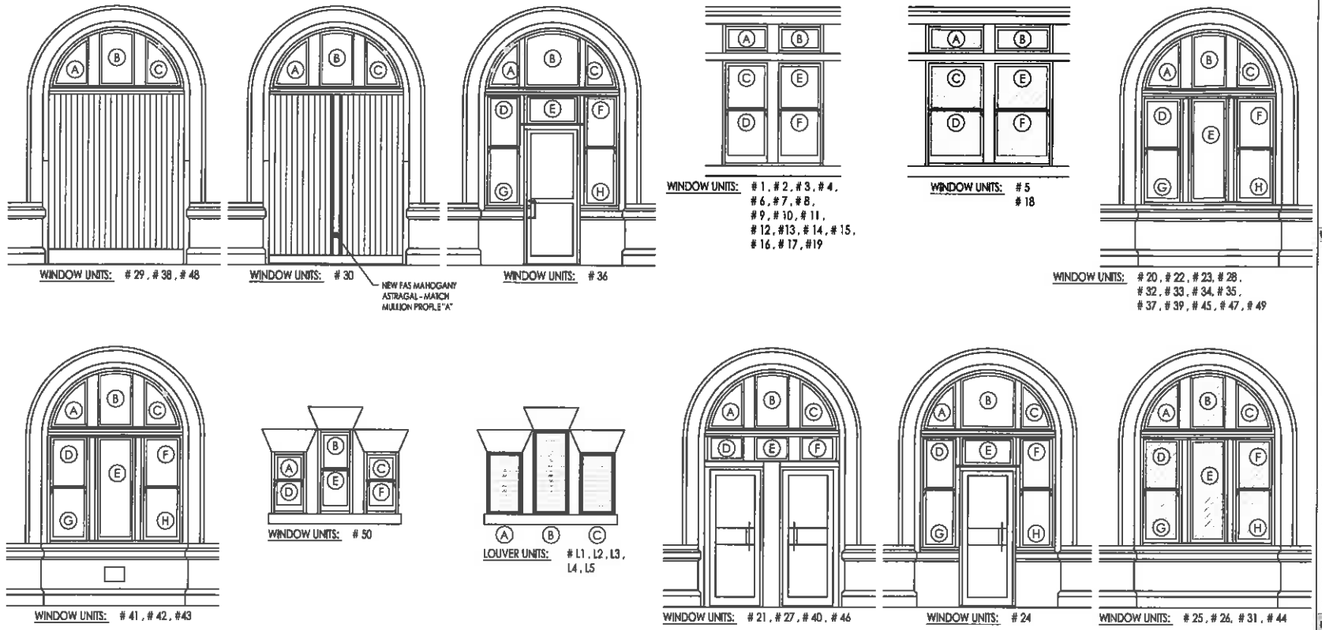

1 WINDOW ELEVATIONS
SCALE = 1/4" = 1'-0"

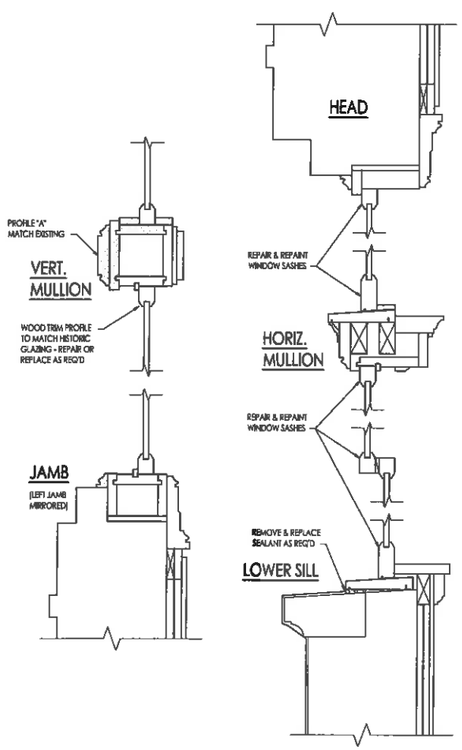

2 FIRST FLOOR WINDOW DETAILS
SCALE = 1 1/2" = 1'-0"

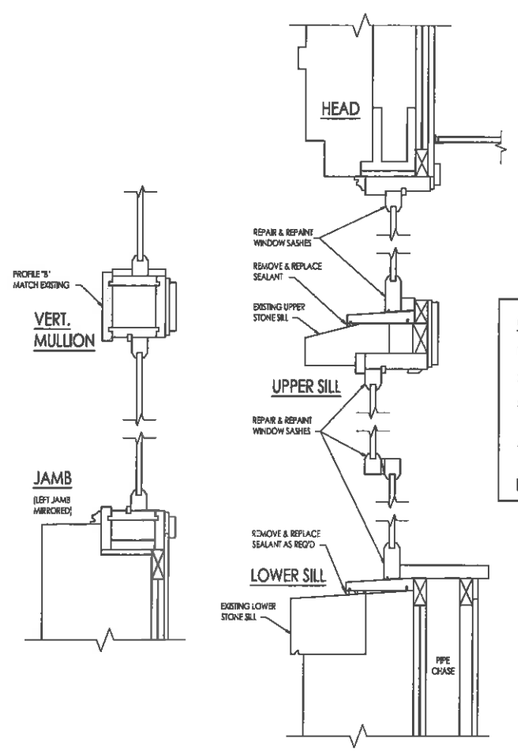

3 SECOND FLOOR WINDOW DETAILS
SCALE = 1 1/2" = 1'-0"

GENERAL NOTES:

1. SEE WORK SCHEDULE & SPECIFICATIONS.
2. ALL COMPONENTS ARE DESCRIBED AS VIEWED FROM EXTERIOR.
3. PROVIDE NEW CAULKING, BACKER ROD & SEALANT AT ALL JOINTS AS SPECIFIED. (EXCEPT PERIMETER OF OPERABLE UNITS.)
4. ALL NEW REPLACED EXTERIOR WOOD COMPONENTS TO BE FAS GRADE MAHOGANY.

▭ REPLACE WHERE INDICATED ON WORK SCHEDULE.

Opening Number	General Notes: Clean, Prep, Prime, and Repaint Exterior (See Specs)	General Notes: Remove or replace sealant - provide backer rod as req'd	General Notes: Review weather stripping - Repair/Replace as req'd	General Notes: Review operable window function - repair as req'd	Sash (By sash letter - see dwgs): Replace Sash and Glazing (Match existing)	Sash: Repair Stile and Rail(Bit=Bottom Rail, TR=Top Rail, RS=Right Stile, LS=Left Stile)	Sash: Repair/Replace Simulated Putty Glazing (Wood) as req'd	Sash: Replace Glass only	Sash: Replace Sash to match existing	Exterior Trim (LOWER UNITS): Jamb Casing (Left)	Exterior Trim (LOWER UNITS): Jamb Casing (Right)	Exterior Trim (LOWER UNITS): Head Casing	Exterior Trim (LOWER UNITS): Mullion Casing - (Left - Center at upper units)	Exterior Trim (LOWER UNITS): Mullion Casing (Right)	Exterior Trim (Transom Units): Jamb Casing	Exterior Trim (Transom Units): Head Casing	Exterior Trim (Transom Units): Mullion Casing (Center - upper level only)	Exterior Trim (Transom Units): Mullion Casing (Left)	Exterior Trim (Transom Units): Mullion Casing (Right)	NOTES:
1	●	●	●	●	-	-	-	-	-	-	-	-	-		-	-	-			
2	●	●	●	●	-	A(RS)	-	-	-	-	-	-	O		-	-	-			
3	●	●	●	●	-	-	-	-	-	-	-	-	O		-	-	O			
4	●	●	●	●	-	-	-	-	-	-	-	-	-		-	-	-			
5	●	●	●	●	-	-	C, E, F	-	-	-	-	-	-		-	-	-			
6	●	●	●	●	-	-	-	-	-	-	-	-	O		-	-	-			
7	●	●	●	●	-	B	-	-	-	-	-	-	●		-	-	-			
8	●	●	●	●	-	B (BR)	-	-	-	-	-	-	O		-	-	-			
9	●	●	●	●						-	-	-	●		-	-	-			
10	●	●	●	●	B	A(all)	-	-	-	-	●	-	●		-	-	-			
11	●	●	●	●	-	A, B, F	-	-	-	-	-	-	-		-	-	O			
12	●	●	●	●	-	-	-	-	-	-	-	-	-		-	-	-			
13	●	●	●	●	-	-	-	-	-	-	-	-	-		-	-	●			
14	●	●	●	●	D	-	-	C	-	-	-	-	-		-	-	-			
15	●	●	●	●	A	B(all)	-	-	-	●	●	●	●		-	-	O			
16	●	●	●	●		A, B(all)	-		-	-	-	-	-		-	-	-			
17	●	●	●	●	-	-	ALL	-	-	●	●	-	●		-	-	●			
18	●	●	●	●	-	-	-	-	-	-	-	-	-		-	-	-			
19	●	●	●	●	-	-	-	-	-	-	-	-	-		-	-	-			
20	●	●	●	●	-	A, B, C (BR)	B, H		-	O	O	-	●	●	-	-		O	●	Refinish interior trim - replace missing or damaged interior trim.
21	●	●	●	●	-	D, E, F (BR)	-	-	-	Aluminum Storefront					-	-		-	-	
22	●	●	●	●	-	-	-	-	-	O	O	-	O	O	-	-	O	O		
23	●	●	●	●	-	-	-	-	-	O	O	-	●	●	O	O	O	O		
24	●	●	●	●	-	A, C (BR)	-	-	-	O	●	-	O	●	O	O	O	O	O	Aluminum Storefront - Replace Wood Casing near grade
25	●	●	●	●	-	C (BR)	A, D, E, F	-	-	O	O	-	O	O	O	O	O	●	O	Replace right jamb stop at center unit.
26	●	●	●	●	-	-	D, E, F, G, H	-	-	O	O	-	O	O	O	O	O	O		
27	●	●	●	●	-	-	-	-	-	Aluminum Storefront					O	O	O	O		Refinish interior trim - replace missing or damaged interior trim.
28	●	●	●	●	-	A (BR)	-	-	-	O	O	-	●	O			●	●		
29	●	●	●	●	-	-	C	-	-	Fixed Panels - Refinish					-	-	O	O		
30	●	●	●	●	-	-	-	-	-	Door Panels - Refinish					O	O	O	O		Provide new astracal FAS Mohagany to match profile "A" - Fixed
31	●	●	●	●	-	-	D, E, F, G, H	-	-	O	O	-	O	O	O	O	O	O	●	
32	●	●	●	●	-	A, C (BR)	-	-	-	O	O	-	●	●	-	-	-	-	-	Aluminum Storefront (Door and Frame Only)
33	●	●	●	●		-	-	B, C	-	O	O	-	●	O	-	-	-	-	-	Replace Jamb stops at center window.
34	●	●	●	●	-	H (LS)	A, B	-	-	O	O	-	●	●	O	O	-	-	O	
35	●	●	●	●	-	-	-	-	-	O	O	-	●	O	-	-	O	O		
36	●	●	●	●	-	-	-	-	-	●	O	-	O	O	-	-	-	-	-	1) Opening partially repaired in 2014 - some additional repair req'd 2) Repair interior wall and base trim at this door opening.
37	●	●	●	●	-	-	E	-	-	O	O	-	●	●	-	-	-	-	-	
38	●	●	●	●	-	-	-	-	-	Fixed Panels - Refinish					-	-	-	-	-	
39	●	●	●	●	-	-	-	-	-	O	O	-	O	O	-	-	-	-	-	
40	●	●	●	●	-	-	-	-	-	-	●	-	-	-	-	-	-	-	-	Refinish interior trim - replace missing or damaged interior trim.
41	●	●	●	●	-	-	-	-	-	O	O	-	●	●	-	-	-	-	-	Replace Jamb stops at center window.
42	●	●	●	●	-	-	-	-	-	O	O	-	O	O	-	-	-	-	-	
43	●	●	●	●	-	A, B, C (BR)	-	-	-	O	O	-	●	●	-	-	O	O		
44	●	●	●	●	-	-	-	-	-	●	O	-	●	●	●	-	-	-		
45	●	●	●	●	-	-	-	-	-	O	O	-	●	●	-	-	-	-		
46	●	●	●	●	-	-	-	-	-	Aluminum Storefront					-	-	-	-		Refinish interior trim - replace missing or damaged interior trim.
47	●	●	●	●	-	-	-	-	-	O	O	-	O	O	-	-	-	-		
48	●	●	●	●	-	A, C (BR)	-	-	-	Fixed Panels - Refinish					●	O		O	O	Coordinate with existing FDC, strobe light and gas line.
49	●	●	●	●	-	B, C (BR)	-	-	-	O	O	-	●	●	O	O		O	●	Remove foil from back of transom windows - paint interior of sash glazing A, B, C to match opening 29.
50	●	●	●	●	-	-	-	-	-	-	-	-	-	-	-	-	-	-	-	
Louvers																				
L1	●	●	●	●	-	-	-	-	-	-	-	-	-	-	-	-	-	-	-	
L2	●	●	●	●	-	-	-	-	-	-	-	-	-	-	-	-	-	-	-	
L3	●	●	●	●	-	-	-	-	-	-	-	-	-	-	-	-	-	-	-	
L4	●	●	●	●	-	-	-	-	-	-	-	-	-	-	-	-	-	-	-	
L5	●	●	●	●	-	-	-	-	-	-	-	-	-	-	-	-	-	-	-	

KEY:

● REPLACE WITH FAS MOHOGANY AND REFINISH - MATCH EXISTING PROFILE

O DETERIORATION REPAIR

\- SEE GENERAL NOTE COLUMNS

15-098

WALKER | COEN | LORENTZEN architects, inc.
3706 Ingersoll Avenue
Des Moines, Iowa 50312
(515) 279-8818

CRESTON CITY HALL - EXTERIOR OPENINGS

CITY OF CRESTON
116 W. ADAMS STREET
CRESTON, IA 50801

Date	9/11/2015
Drawn by	MCC

No.	Description	Date

SHEET

A103

ELEVATIONS & DETAILS